Horizontal cross section

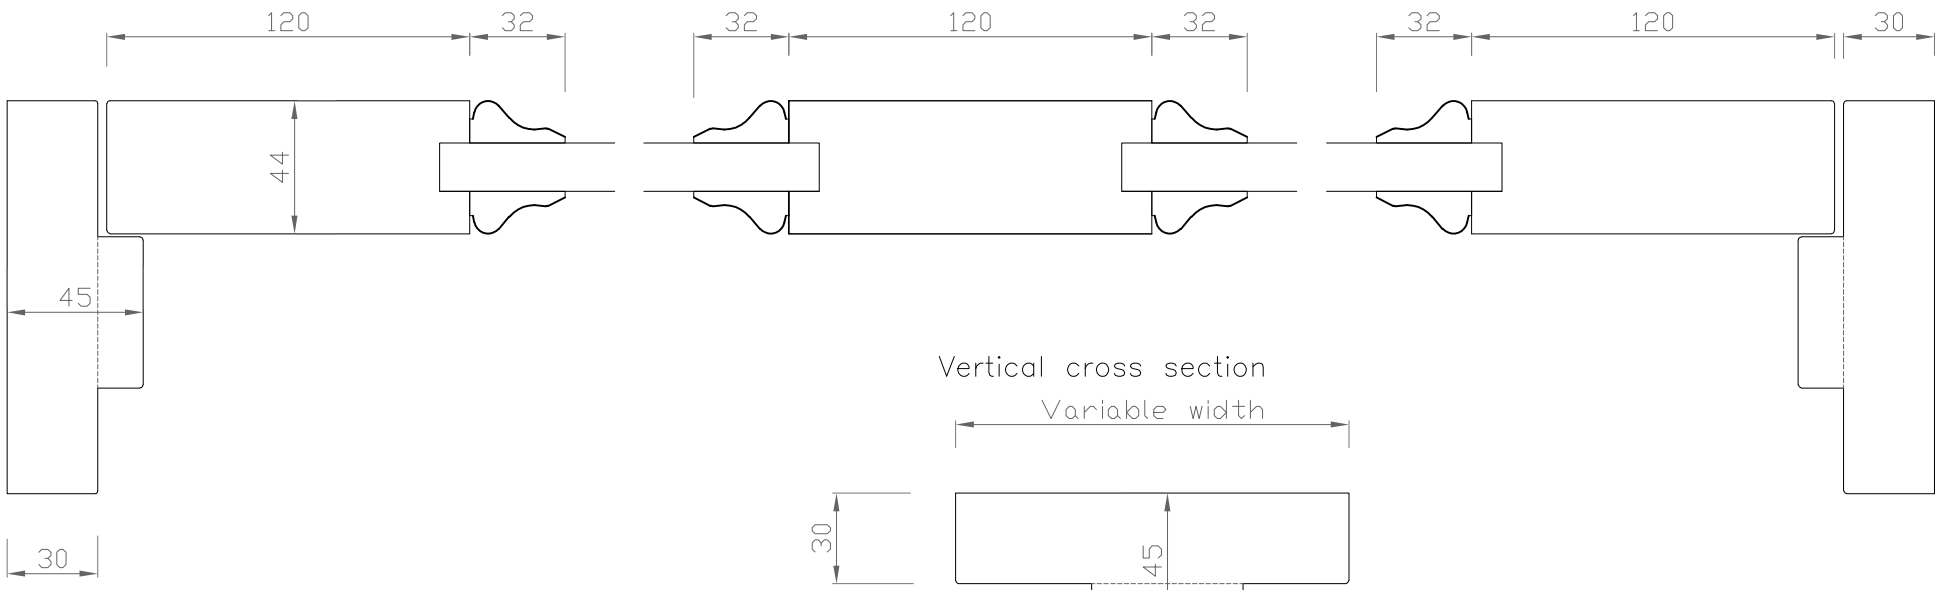

Vertical cross section

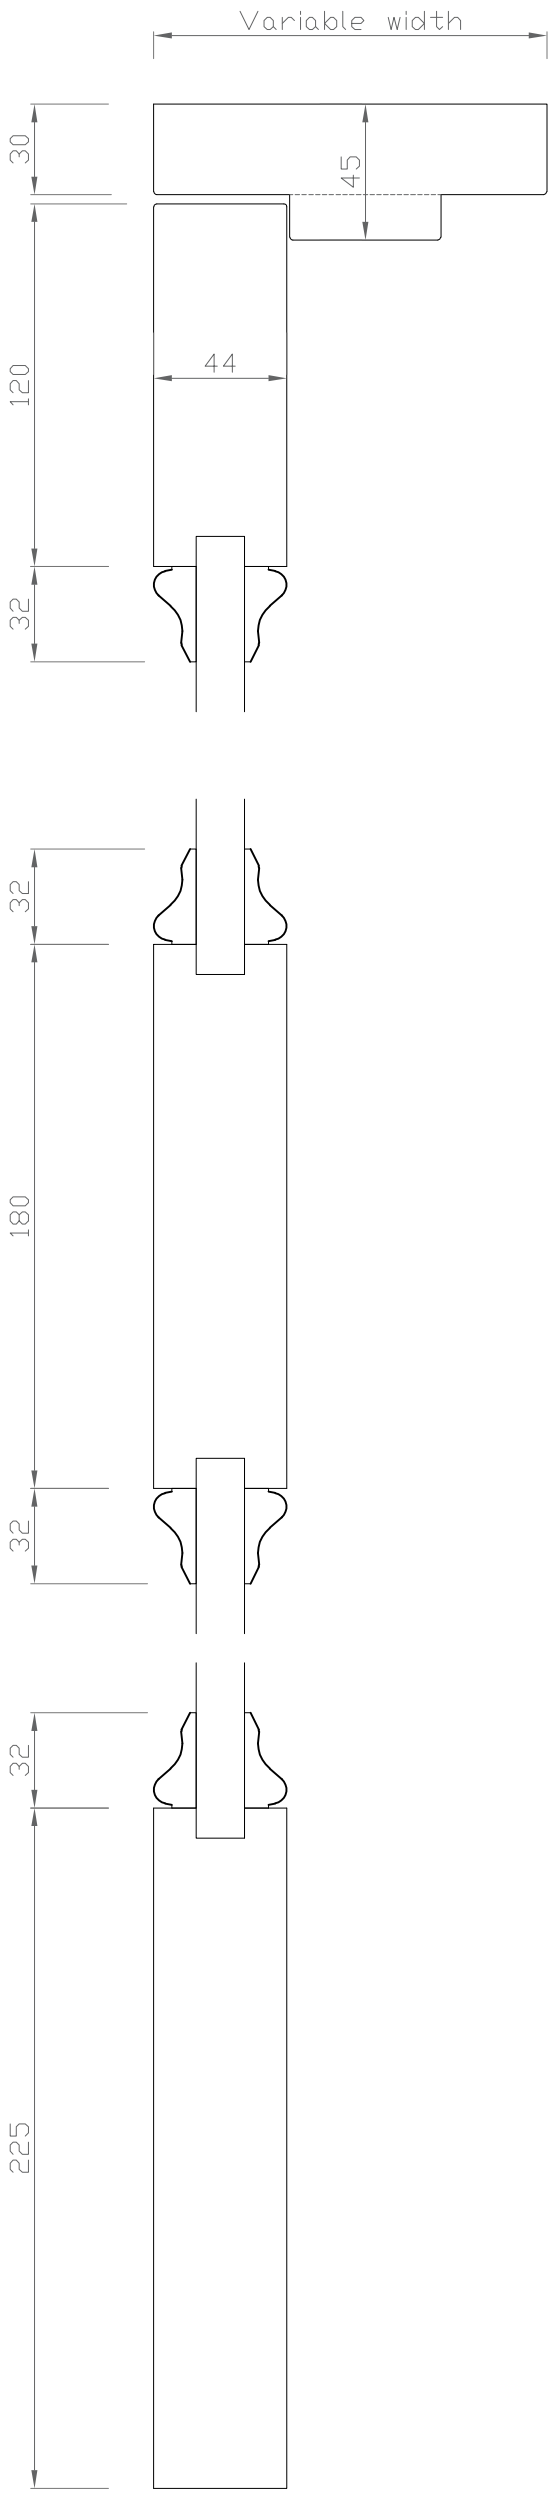

Standard ironmongery finish

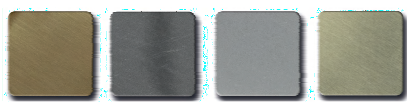

Polished Brass | Polished Chrome | White | Satin Chrome

NOTE: All dimension in milimiters

Global Doors And Windows LTD

Unit 4, Riverside Business Park
16 Lyon Road , South Wimbledon
London, SW19 3RL
info@globaldoorsandwindows.com
telephone 02085403833
mobile 07800601561

GLOBAL DOORS & WINDOWS

DRAWING TITLE: Bespoke internal door – details		
PROJECT:		
DRAWING NO. GDW_ID01		DRW: ZW
DATE: 14.12.18	SCALE: 1:2½	SIZE: A3

0 50 100 150 200 [MILIMITERS]